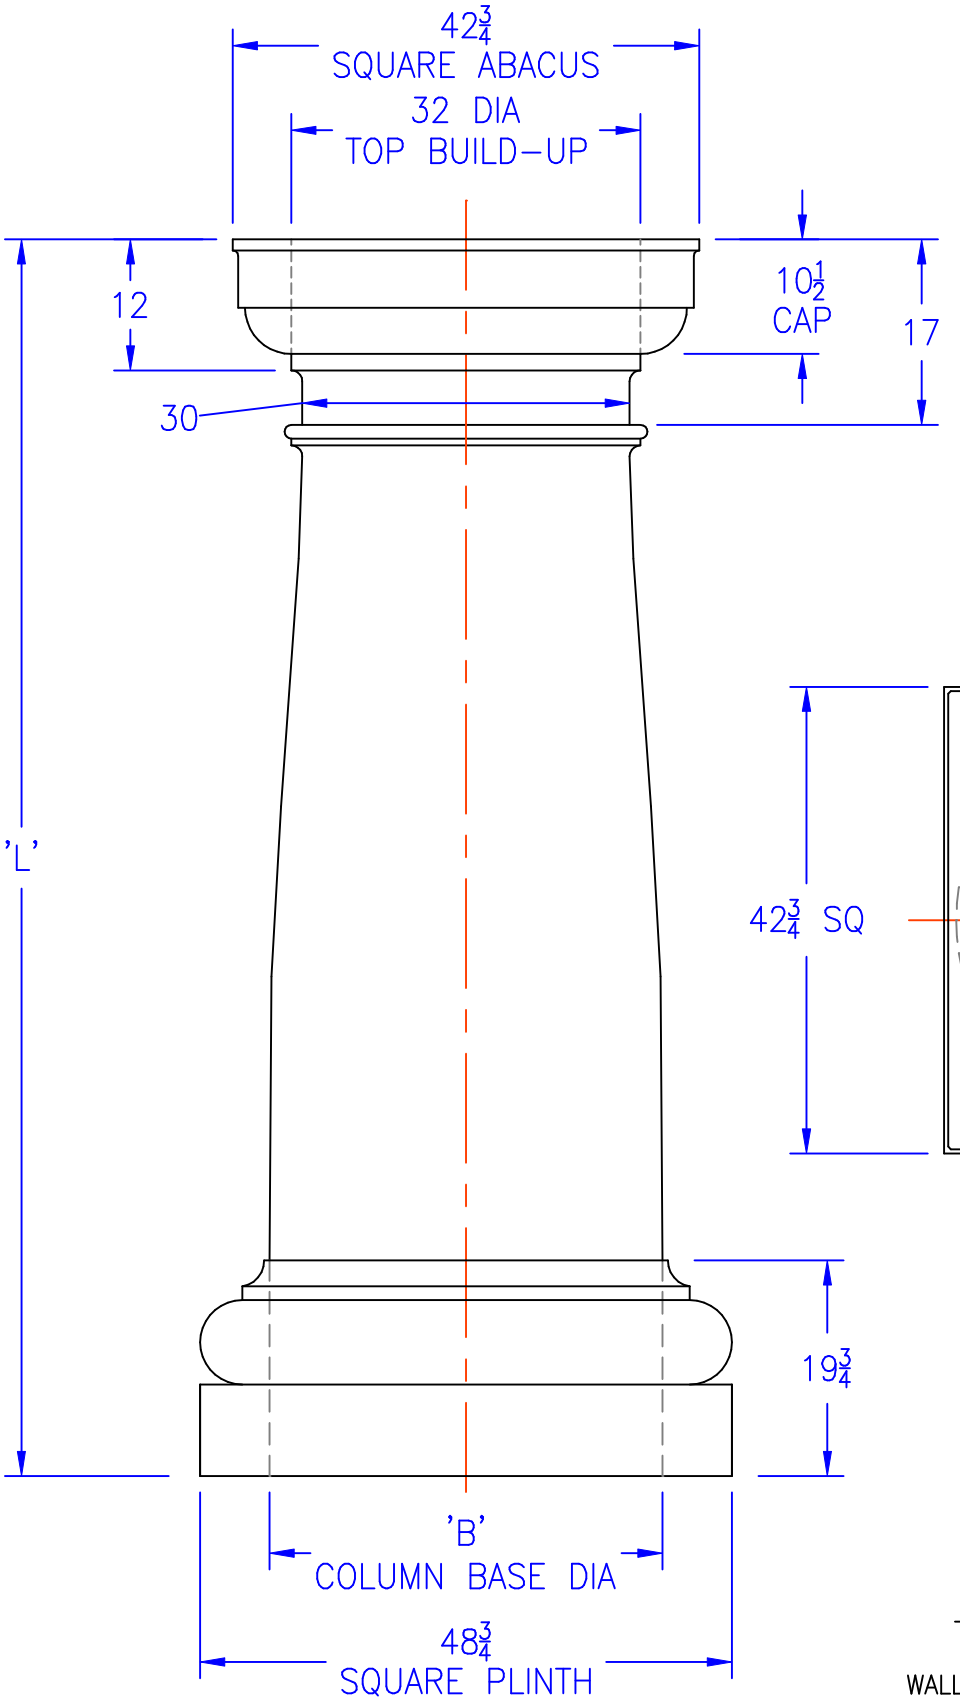

'L' OVERALL LENGTH	'B' BASE DIAMETER	WEIGHT IN LBS.
20'-0"	35 9/16"	430
22'-0"	35 3/4"	439
24'-0"	36"	450

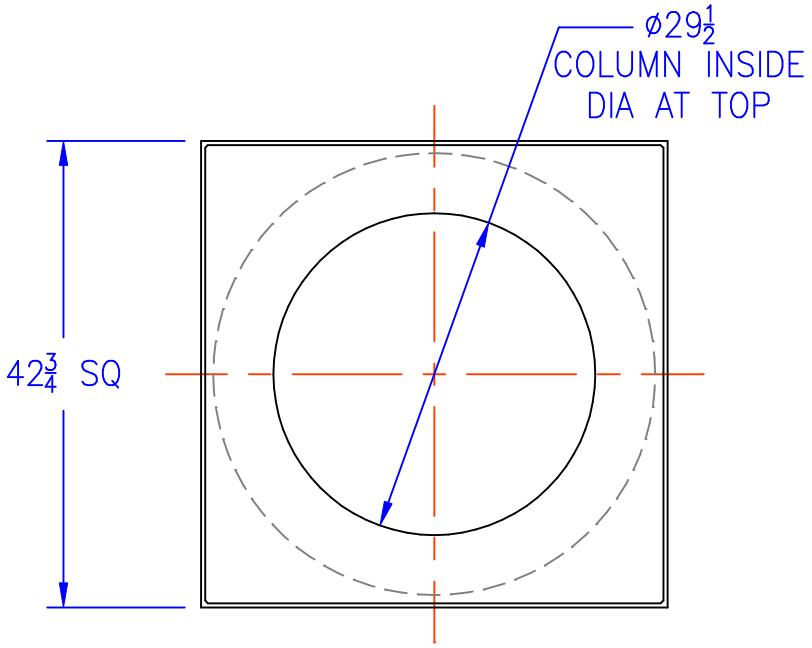

PLAN VIEW

36" COLUMN SPECIFICATIONS:

WALL THICKNESS:	.150
LOAD BEARING CAPACITY:	35,000 LBS (AXIALLY)
NECK DIAMETER:	30 INCHES
TOP (BUILD-UP) DIA:	32 INCHES

36" DIAMETER COLUMN – TUSCAN

REV | DATE | DESCRIPTION | REVISIONS

UNLESS OTHERWISE SPECIFIED DIMENSIONS ARE IN INCHES
TOLERANCES
DECIMAL: .X ±.1, .XX ±.06, .XXX ±.030 — ANGULAR: ±.5° — FRACTION: ±1/8
FINISH: √
DO NOT SCALE DRAWING

CONTRACT NUMBER

ORIGINATOR	T. HARTLEY	DATE 11/11/04
CHECKER		
TREATMENT	N/A	
PROJECT ENGINEER		
FINISH	N/A	
MANUFACTURING ENGINEER		
SIMILAR TO	N/A	ACT WT N/A, CALC WT N/A
PROGRAM MANAGEMENT		

Arch Net Building Products, Inc.
Tel: 888.483.2724
Fax: 402.483.0535
website: www.archcolumns.com

TITLE: FIBERGLASS COLUMN DETAIL
36" DIAMETER
TUSCAN CAP & BASE

SIZE A | DRAWING NUMBER | REV
SCALE NONE | RELEASE DATE | SHEET 1 OF